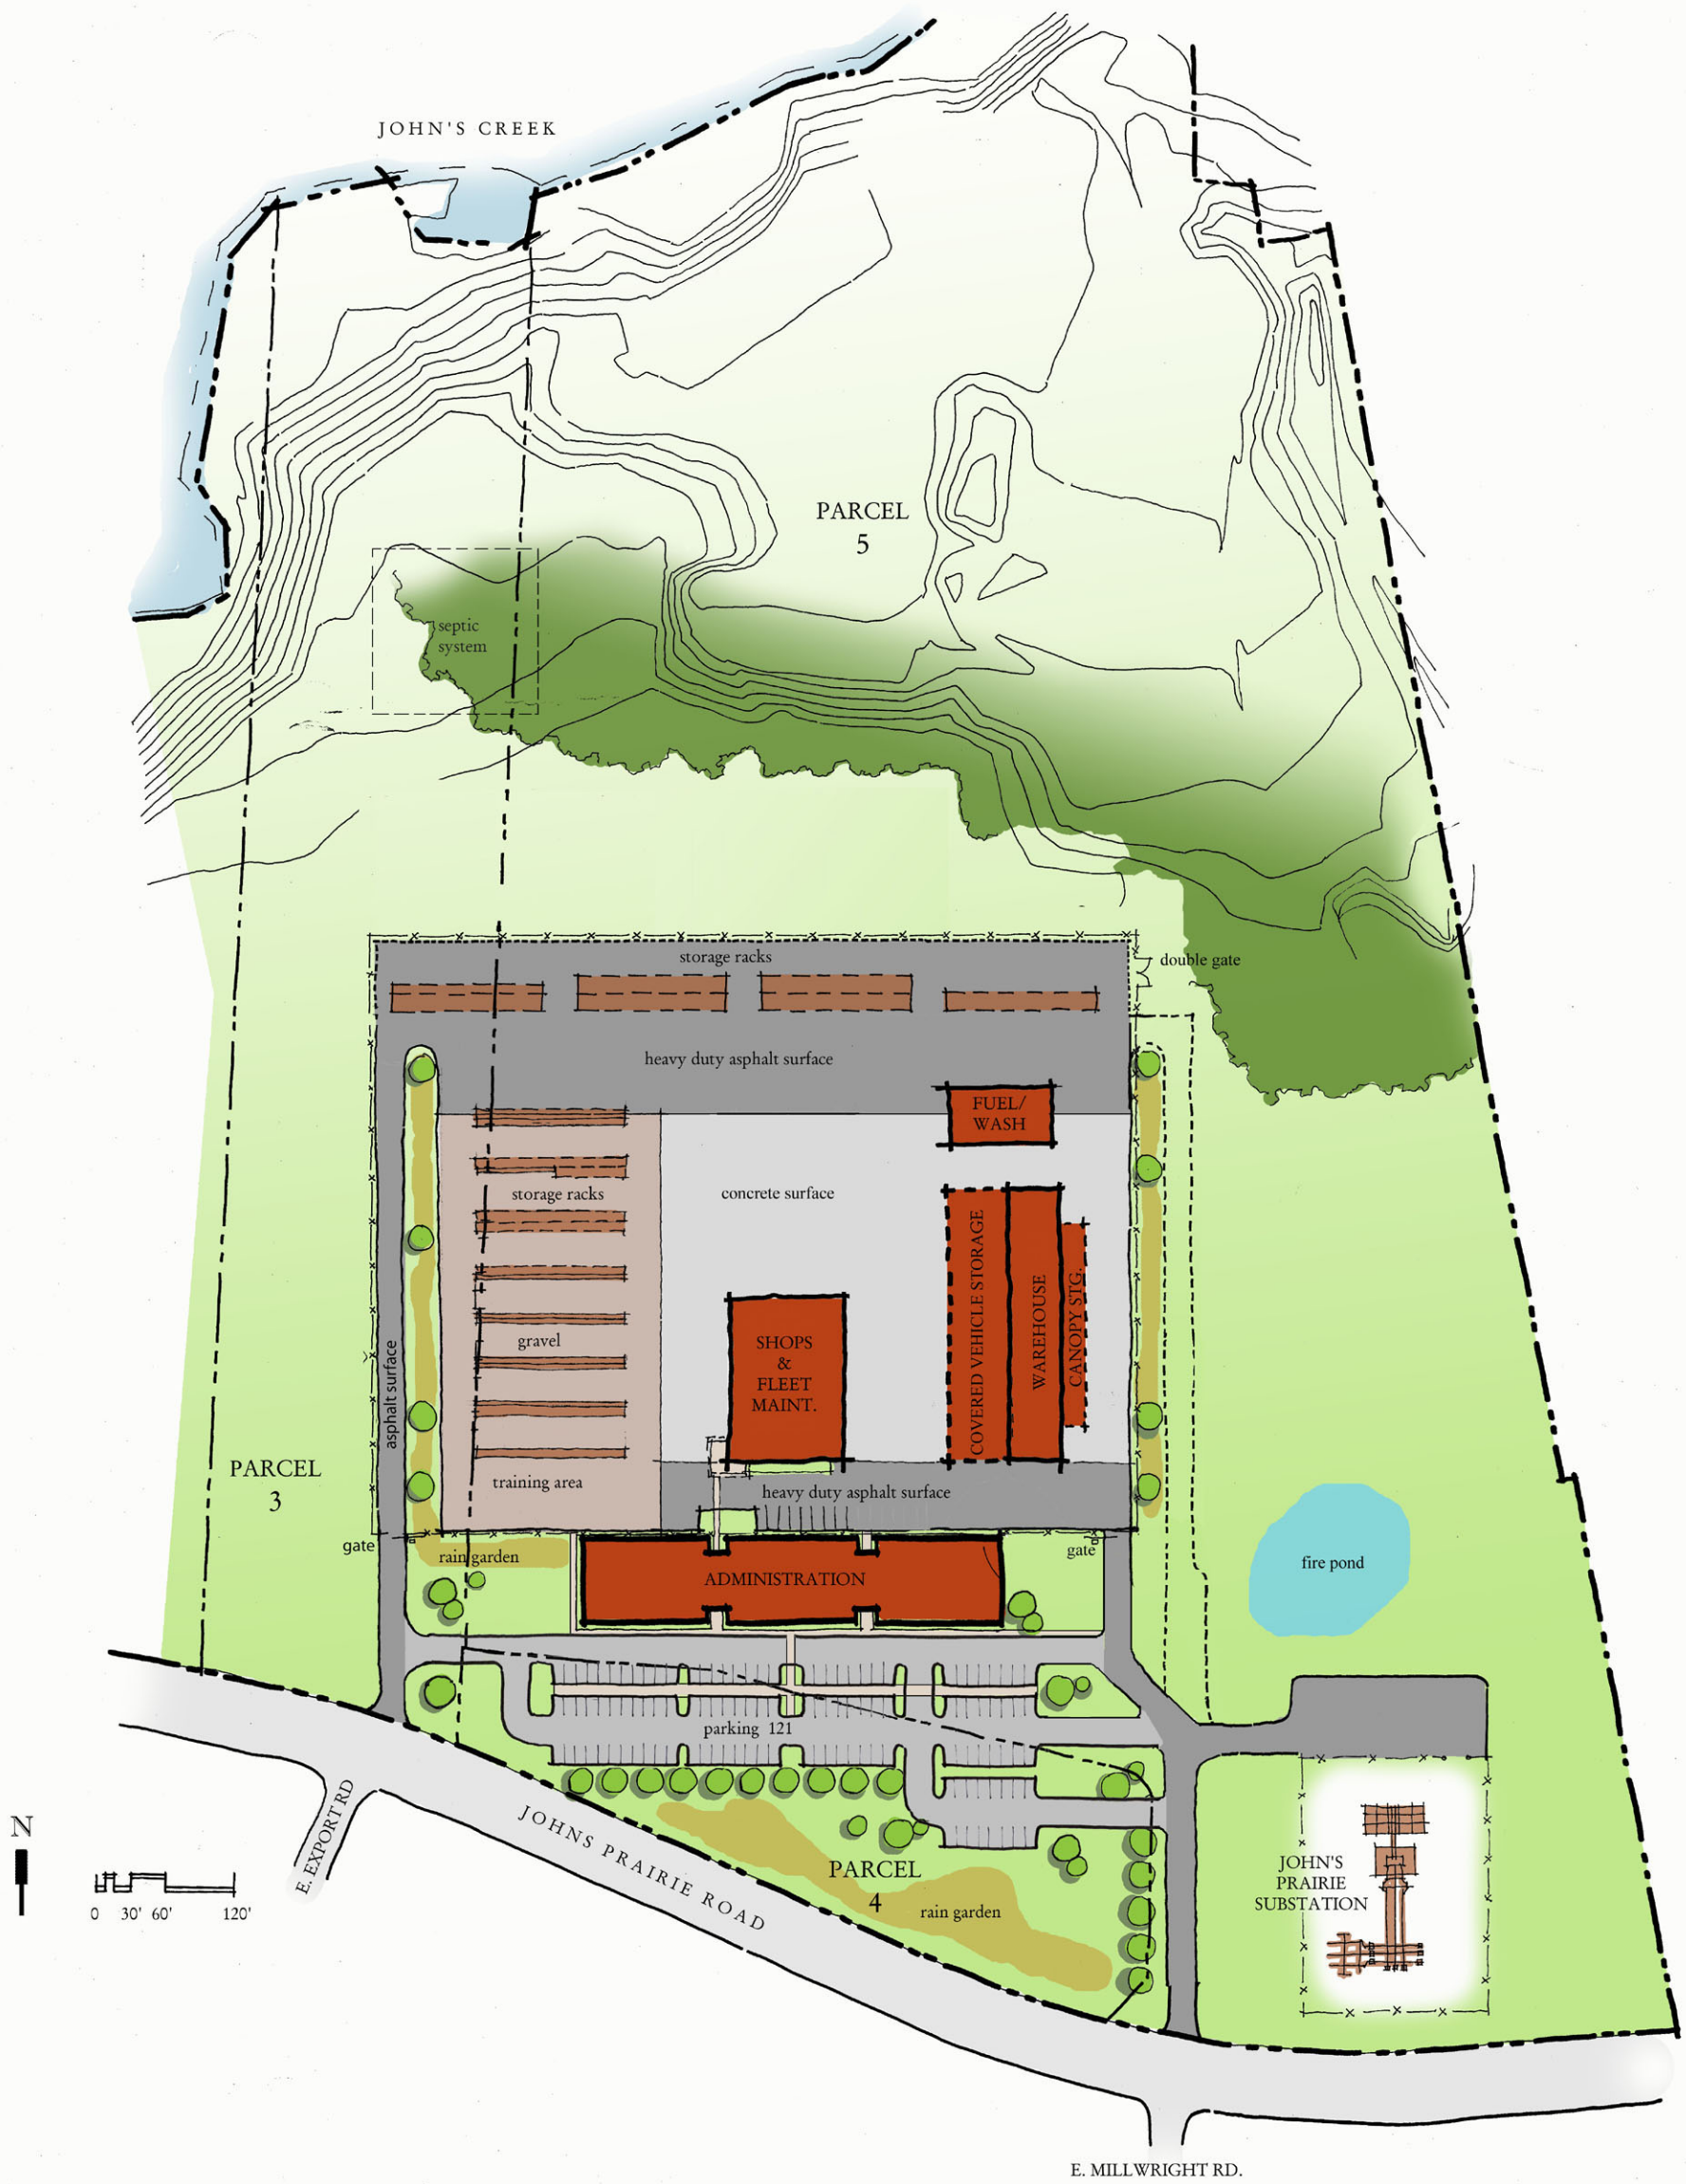

Mason County PUD #3

Maintenance and Operations Center - Full Build Out

Phase 2 Conceptual Site Plan

January 27, 2009

MASON COUNTY PUD 3 PUBLIC UTILITY DISTRICT

TCF Architecture